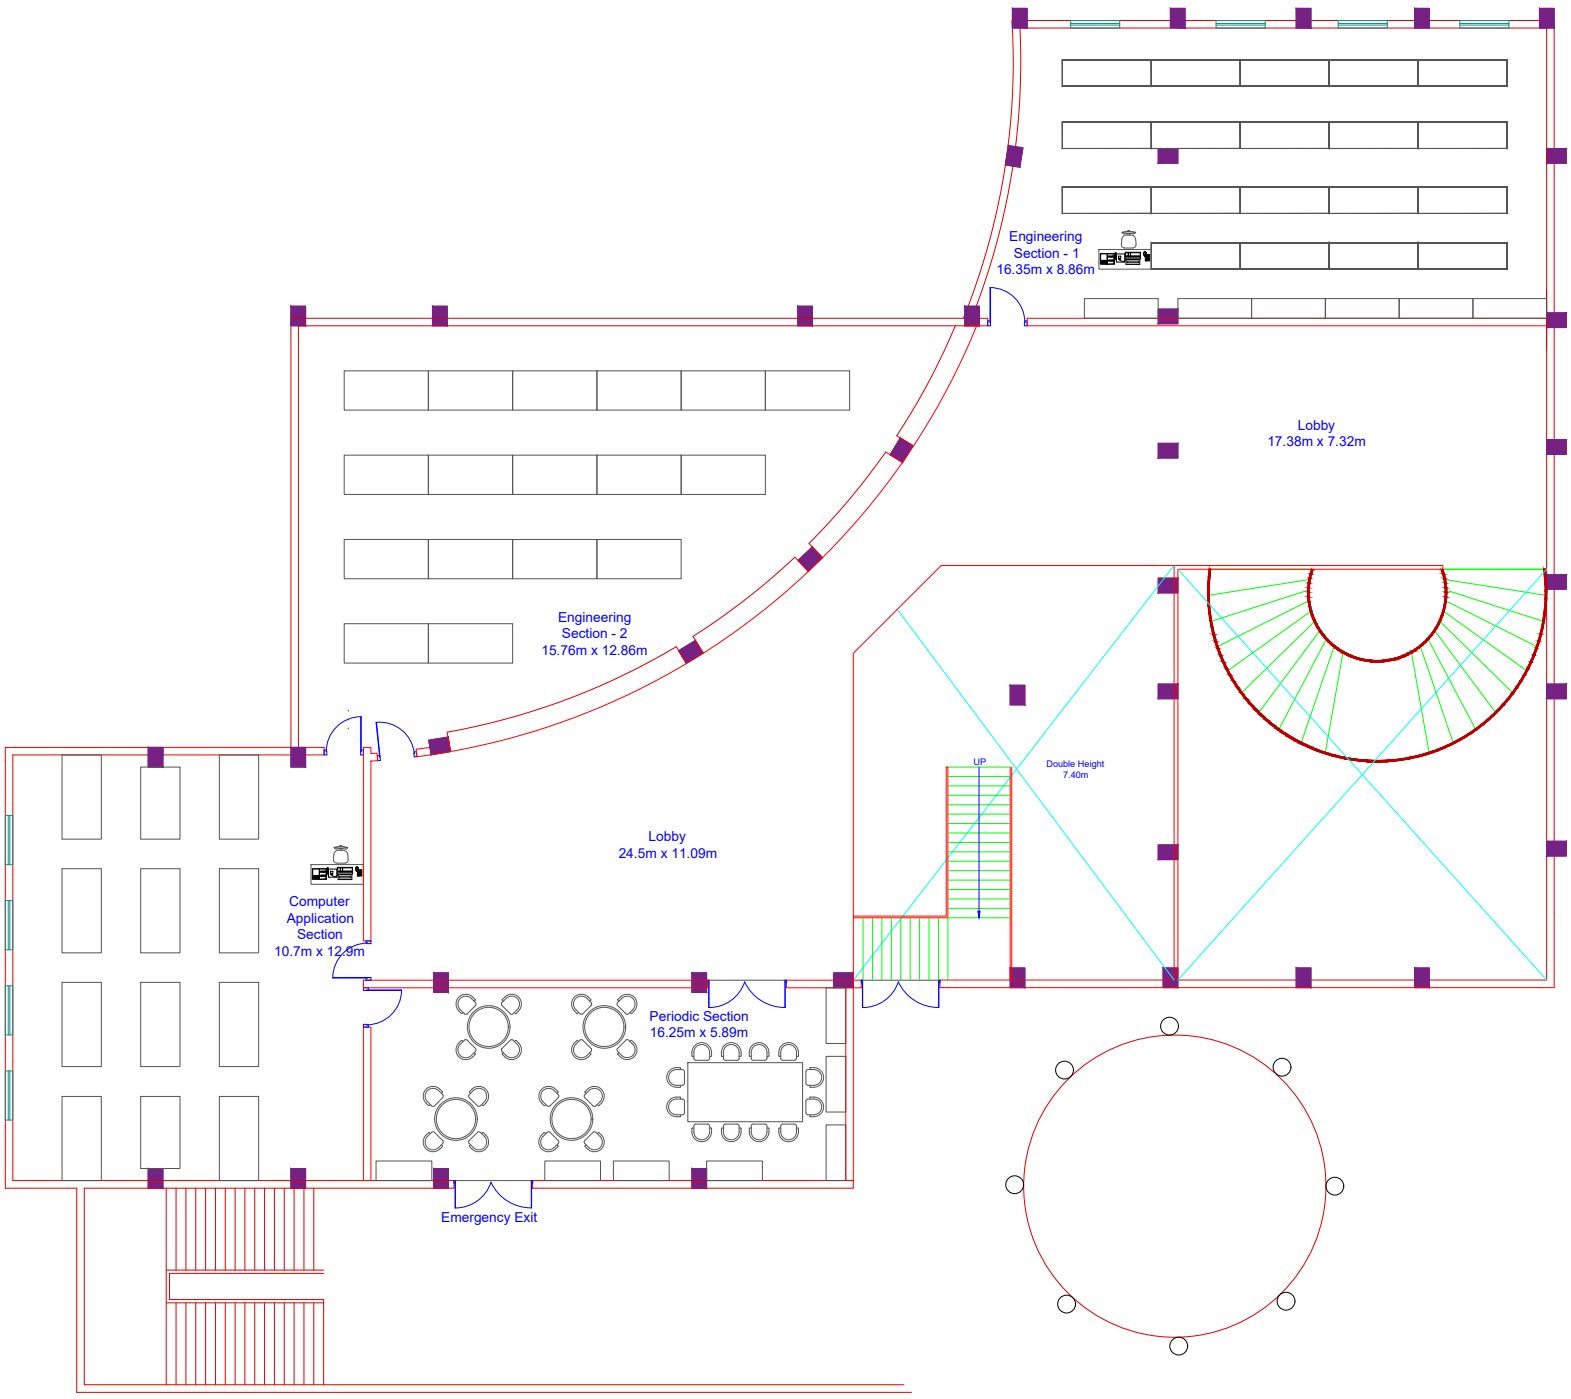

Second Floor Plan

Area Schedule		
Second Floor		
S.No.	Title	Area
1	Engineering Section - 1	144.8 Sq.m.
2	Engineering Section - 2	202.6 Sq.m.
3	Periodic Section	95.7 Sq.m.
4	Computer Application Section	138.0 Sq.m.
5	Lobby	400.0 Sq.m.
6	Periodic Section	95.7 Sq.m.

THIS DRAWING IS THE PROPERTY OF THE RHYTHM ARCHITECTURAL STUDIO. AND SHALL NOT BE COPIED OR USED IN ANY MANNER WITHOUT PRIOR PERMISSION.

KEY PLAN

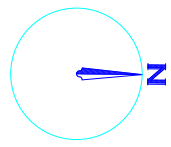

NOTES:

1. DO NOT SCALE THE DRAWING, FOLLOW ONLY FIGURED DIMENSIONS.
2. ALL DIMENSIONS GIVEN IN THIS DRAWING ARE IN MILLIMETERS UNLESS NOTED OTHERWISE.
3. ALL DIMENSIONS TO BE VERIFIED ON SITE AND APPROVED BY THE SITE ENGINEER.
4. ANY DISCREPANCY OR AMBIGUITY IN THE DRAWINGS SHOULD IMMEDIATELY BE BROUGHT TO NOTICE OF THE ARCHITECT.
5. ALL DRAWINGS SHOULD BE READ IN CONJUNCTION WITH OTHER RELEVANT ARCHITECTURAL, STRUCTURAL, PLUMBING, MECHANICAL AND ELECTRICAL DRAWINGS.
6. THE ± 0 REFERS TO LEVEL ESTABLISHED AT SITE IN PRESENCE OF THE SITE SUPERVISOR AND THE ARCHITECT. ALL REMAINING LEVELS ARE RELATIVE TO THIS LEVEL.
7. THIS DRAWING IS THE COPYRIGHT OF RHYTHM ARCHITECTURAL STUDIO GHAZIABAD AND MUST NOT BE RETAINED, COPIED OR USED WITHOUT THEIR AUTHORITY.

MARK	DATE	DESCRIPTION

ELECTRICAL CONSULTANT-

PLUMBING CONSULTANT-

STRUCTURE CONSULTANT-

ARCHITECTS-

RHYTHM
Architectural Studio
Architecture | Interiors | Planning | Construction |Engineering
A-28, Sector-8, Noida | Ram Vihar, Modinagar, Ghaziabad, U.P.
Ph.No.+91-9319434341

PROJECT-
SRM IST, Modinagar

DRAWING TITLE-
Second Floor Plan,
Central Library, SRM IST
Modinagar

DRAWING PURPOSE-

JOB NO. -	DWG. REF. NO.-	DATE-
RAS/RGR/022	----------	07/11/2023
SCALE- 1:50	REVISION- ----------	DATE OF ISSUE- ----------

DWG. NO.-

R0	SHEET SIZE- A3	SHEET NO- ----------
	DRAWN BY- Rishabh HV	CHECKED BY- Ar. Rhythm